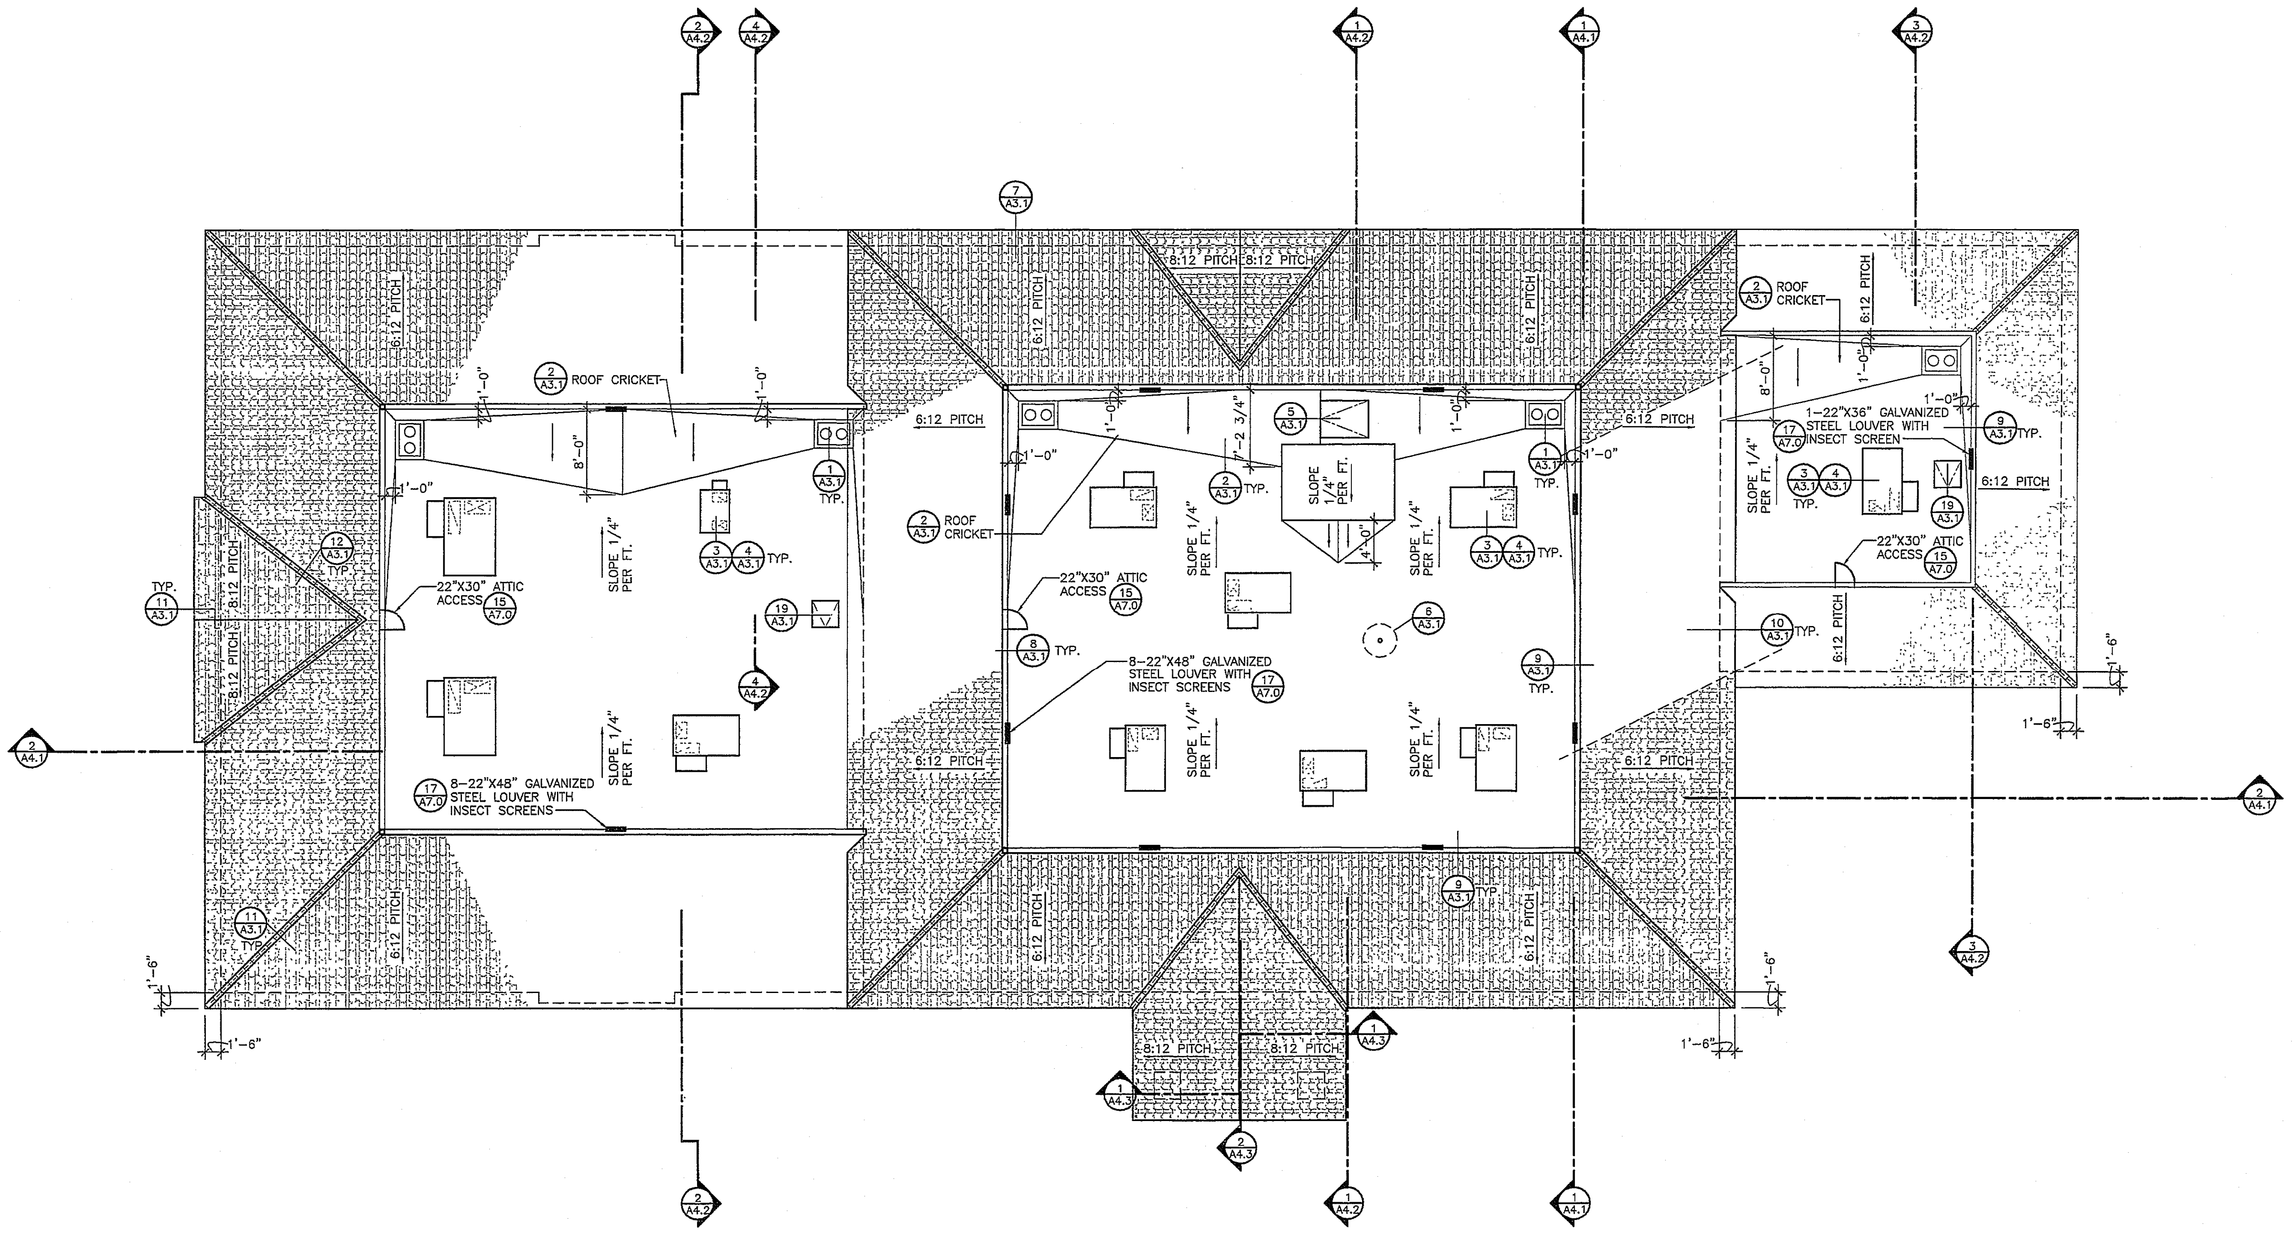

N **ROOF PLAN**
1/8"=1'-0"

TOVEY/ SHULTZ CONSTRUCTION INC.
18261 COLLIER AVE. SUITE "A"
LAKE ELSINORE, CA 92530
PHONE (909)471-5677
FAX (909)471-5547

DESIGN/BUILD

CONSULTANT

Brian R. Bloom
Architect
350 S. Milliken Ave., Ste. G, Ontario, CA 91761-7850
(909) 390-7209 FAX: (909) 390-7509
ARCHITECTURE AND PLANNING

REGISTERED ARCHITECT
BRETT A. STONE
NO. C17047
7/31/07
EXP. DATE
STATE OF CALIFORNIA

PROJECT
CALVARY CHAPEL
OF THE HIGH DESERT
14740 EUCALYPTUS
HESPERIA, CA
92345

PROJECT
FELLOWSHIP HALL

ISSUANCES

OWNERS MEETING	03-08-04
PLANNING REVIEW	06-01-06
PLAN CHECK SUBMITTAL	03/26/07

REVISIONS

WEISER IRON
MAR 30 2007
RECEIVED

TITLE
ROOF PLAN

SCALE
1/8"=1'-0"
DATE
03-26-07
JOB NO.
260106

A3.0