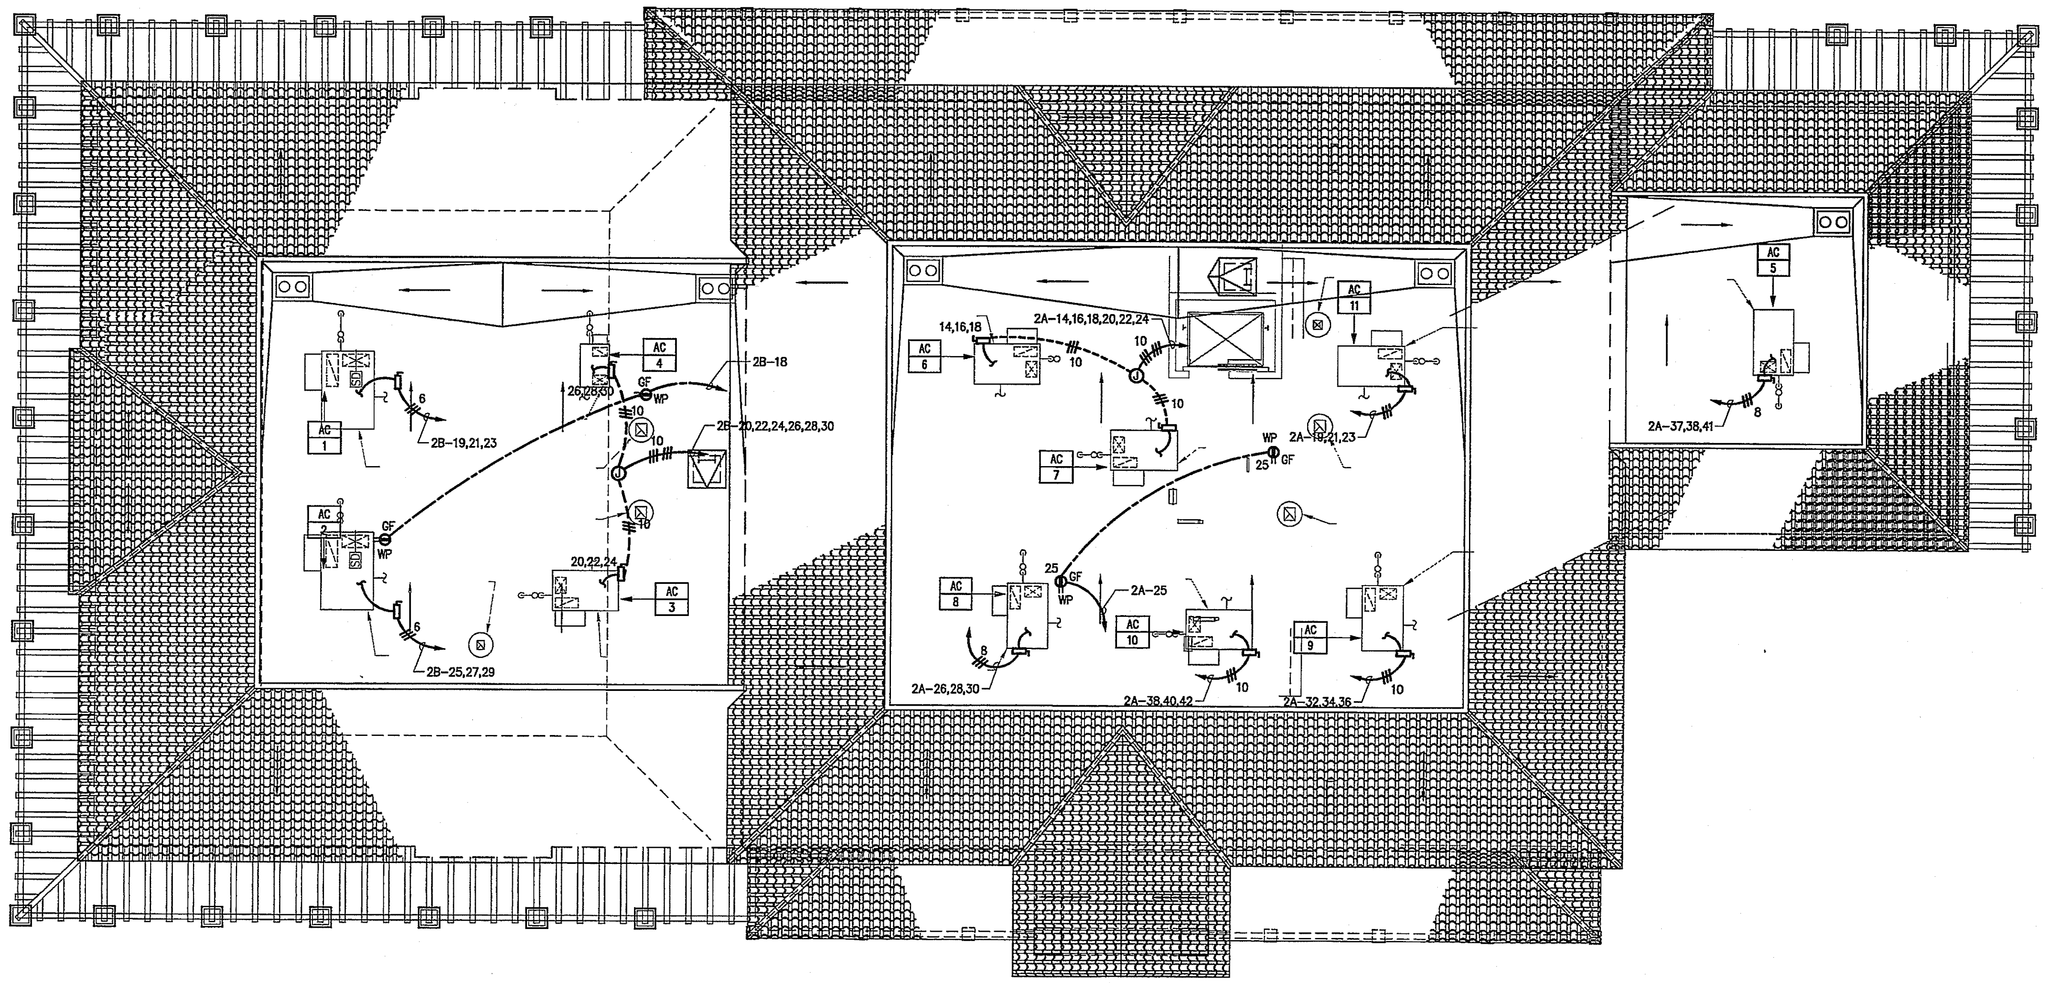

TOVEY/ SHULTZ CONSTRUCTION INC.
18261 COLLIER AVE. SUITE "A"
LAKE ELSINORE, CA 92530
PHONE (909)471-5677
FAX (909)471-5547

DESIGN/BUILD

CONSULTANT

Brian R. Bloom
Architect
350 S. Milliken Ave., Ste. G, Ontario, CA 91761-7850
(909) 390-7209 FAX: (909) 390-7509
ARCHITECTURE AND PLANNING

KOCHER SCHIRRA GOHARIZI
Consulting Engineers, Inc.
111 N JACKSON SUITE 121 GLENDALE CA 91206-4371
PHONE: 818 240.5630 FAX: 818.240.5144

REGISTERED PROFESSIONAL ENGINEER
MANOUCHER GOHARIZI
No. E-13380
ELECTRICAL
STATE OF CALIFORNIA

PROJECT

CALVARY CHAPEL OF THE HIGH DESERT
14740 EUCALYPTUS
HESPERIA, CA
92345

PROJECT

FELLOWSHIP HALL

ISSUANCES

OWNERS MEETING	03-08-04
PLANNING REVIEW	06-01-06
PLANCHECK SUBMITTAL	03-23-07

REVISIONS

WEISER IRON
MAR 30 2007
RECEIVED

TITLE

ROOF POWER PLAN

SCALE
1/8"=1'-0"

DATE
02.09 07

JOB NO.
8988