NOT USED

FRAMING DETAIL | 1"=1'-0" | 13

NOT USED

FRAMING DETAIL | 1"=1'-0" | 9

NOT USED

FRAMING DETAIL | 1"=1'-0" | 5

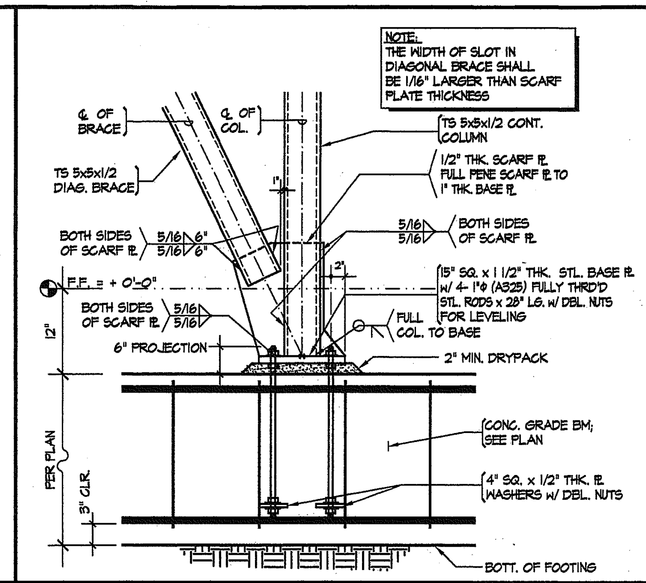

FRAMING DETAIL | 1"=1'-0" | 1

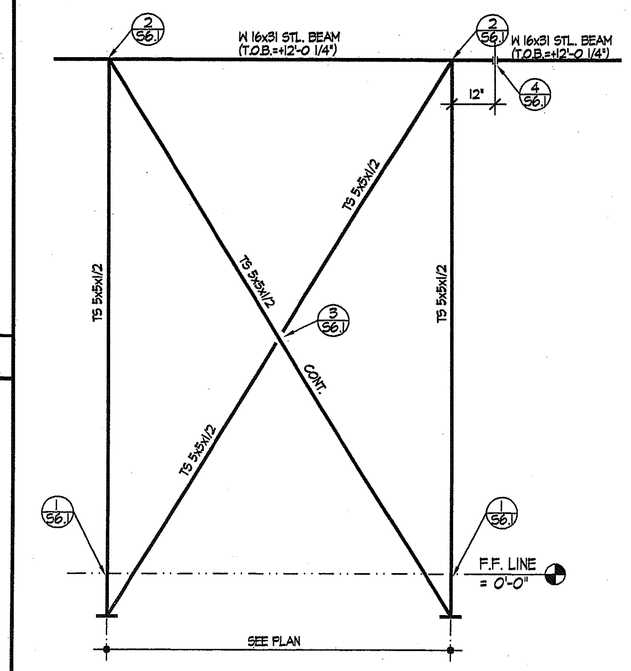

FRAMING DETAIL | 1"=1'-0" | A

NOT USED

FRAMING DETAIL | 1"=1'-0" | 14

NOT USED

FRAMING DETAIL | 1"=1'-0" | 10

NOT USED

FRAMING DETAIL | 1"=1'-0" | 6

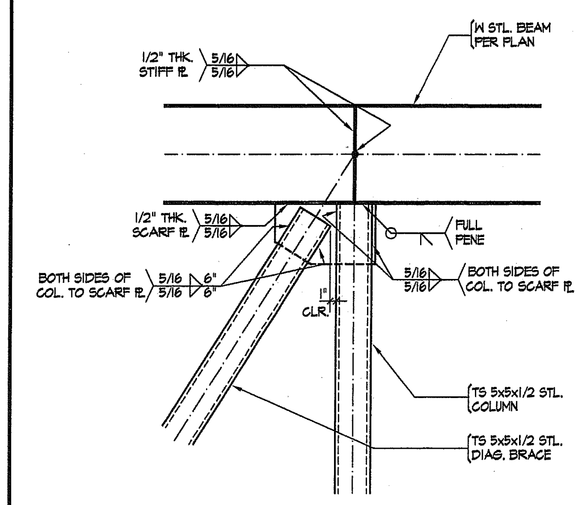

FRAMING DETAIL | 1"=1'-0" | 2

NOT USED

FRAMING DETAIL | 1"=1'-0" | 15

NOT USED

FRAMING DETAIL | 1"=1'-0" | 11

NOT USED

FRAMING DETAIL | 1"=1'-0" | 7

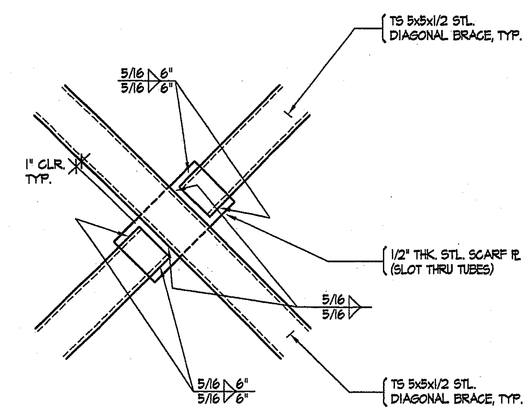

FRAMING DETAIL | 1"=1'-0" | 3

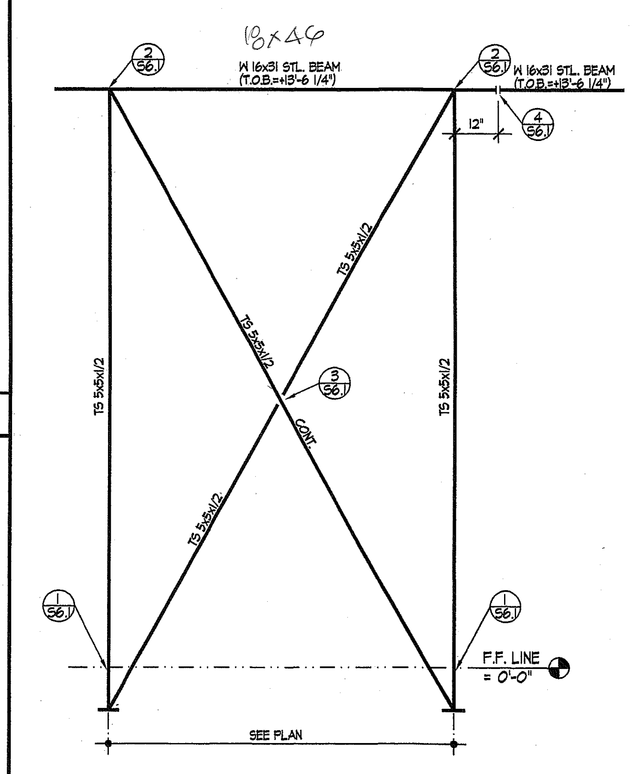

FRAMING DETAIL | 1"=1'-0" | B

NOT USED

FRAMING DETAIL | 1"=1'-0" | 16

NOT USED

FRAMING DETAIL | 1"=1'-0" | 12

NOT USED

FRAMING DETAIL | 1"=1'-0" | 8

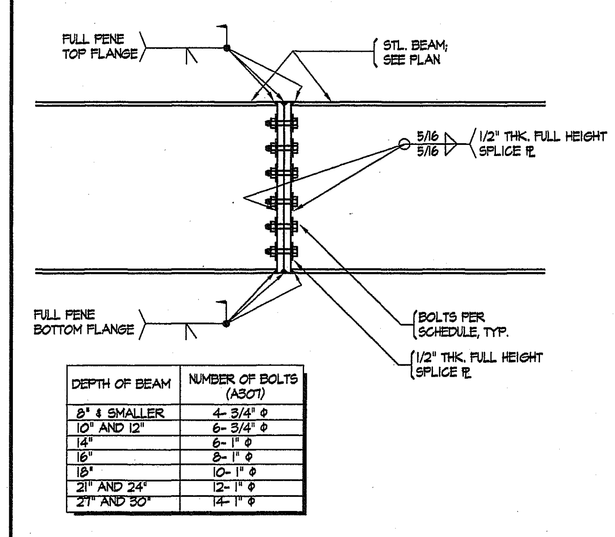

DEPTH OF BEAM	NUMBER OF BOLTS (A307)
8" & SMALLER	4- 3/4" ϕ
10" AND 12"	6- 3/4" ϕ
14"	6- 1" ϕ
16"	8- 1" ϕ
18"	10- 1" ϕ
21" AND 24"	12- 1" ϕ
27" AND 30"	14- 1" ϕ

FRAMING DETAIL | 1"=1'-0" | 4

TOVEY/ SHULTZ CONSTRUCTION INC.
18261 COLLIER AVE. SUITE "A"
LAKE ELSINORE, CA 92530
PHONE (909)471-5677
FAX (909)471-5547

DESIGN/BUILD

CONSULTANT

Brian R. Bloom Architect
350 S. Milliken Ave., Ste. G, Ontario, CA 91761-7850
(909) 390-7209 FAX: (909) 390-7509
ARCHITECTURE AND PLANNING

CONSULTANT

Knapp & Associates, In
408 South Stoddard Avenue
San Bernardino, CA. 92401
E-Mail (KNAPP@SBCGLOBAL.COM)
Tel. (909) 888-0115
Fax. (909) 889-0455

PROJECT

CALVARY CHAPEL OF THE HIGH DESERT
14740 EUCALYPTUS
HESPERIA, CA
92345

PROJECT

FELLOWSHIP HALL

ISSUANCES

OWNERS MEETING	03-08-04
PLANNING REVIEW	06-01-06
PLANNING SUBMITTAL	01/31/07

REVISIONS

WEISER IRON
MAR 30 2007
RECEIVED

TITLE

BRACED FRAME DETAILS

SCALE 1"=1'-0"

DATE 3-26-07

JOB NO. 55-1.dwg

S6.1

Drawing name: 2/2/2 0 7/Brian Bloom/H.O. CALVARY CHAPEL CHURCH/STRUCT/BRA/S55-1.dwg Mar 27, 2007 - 8:14am